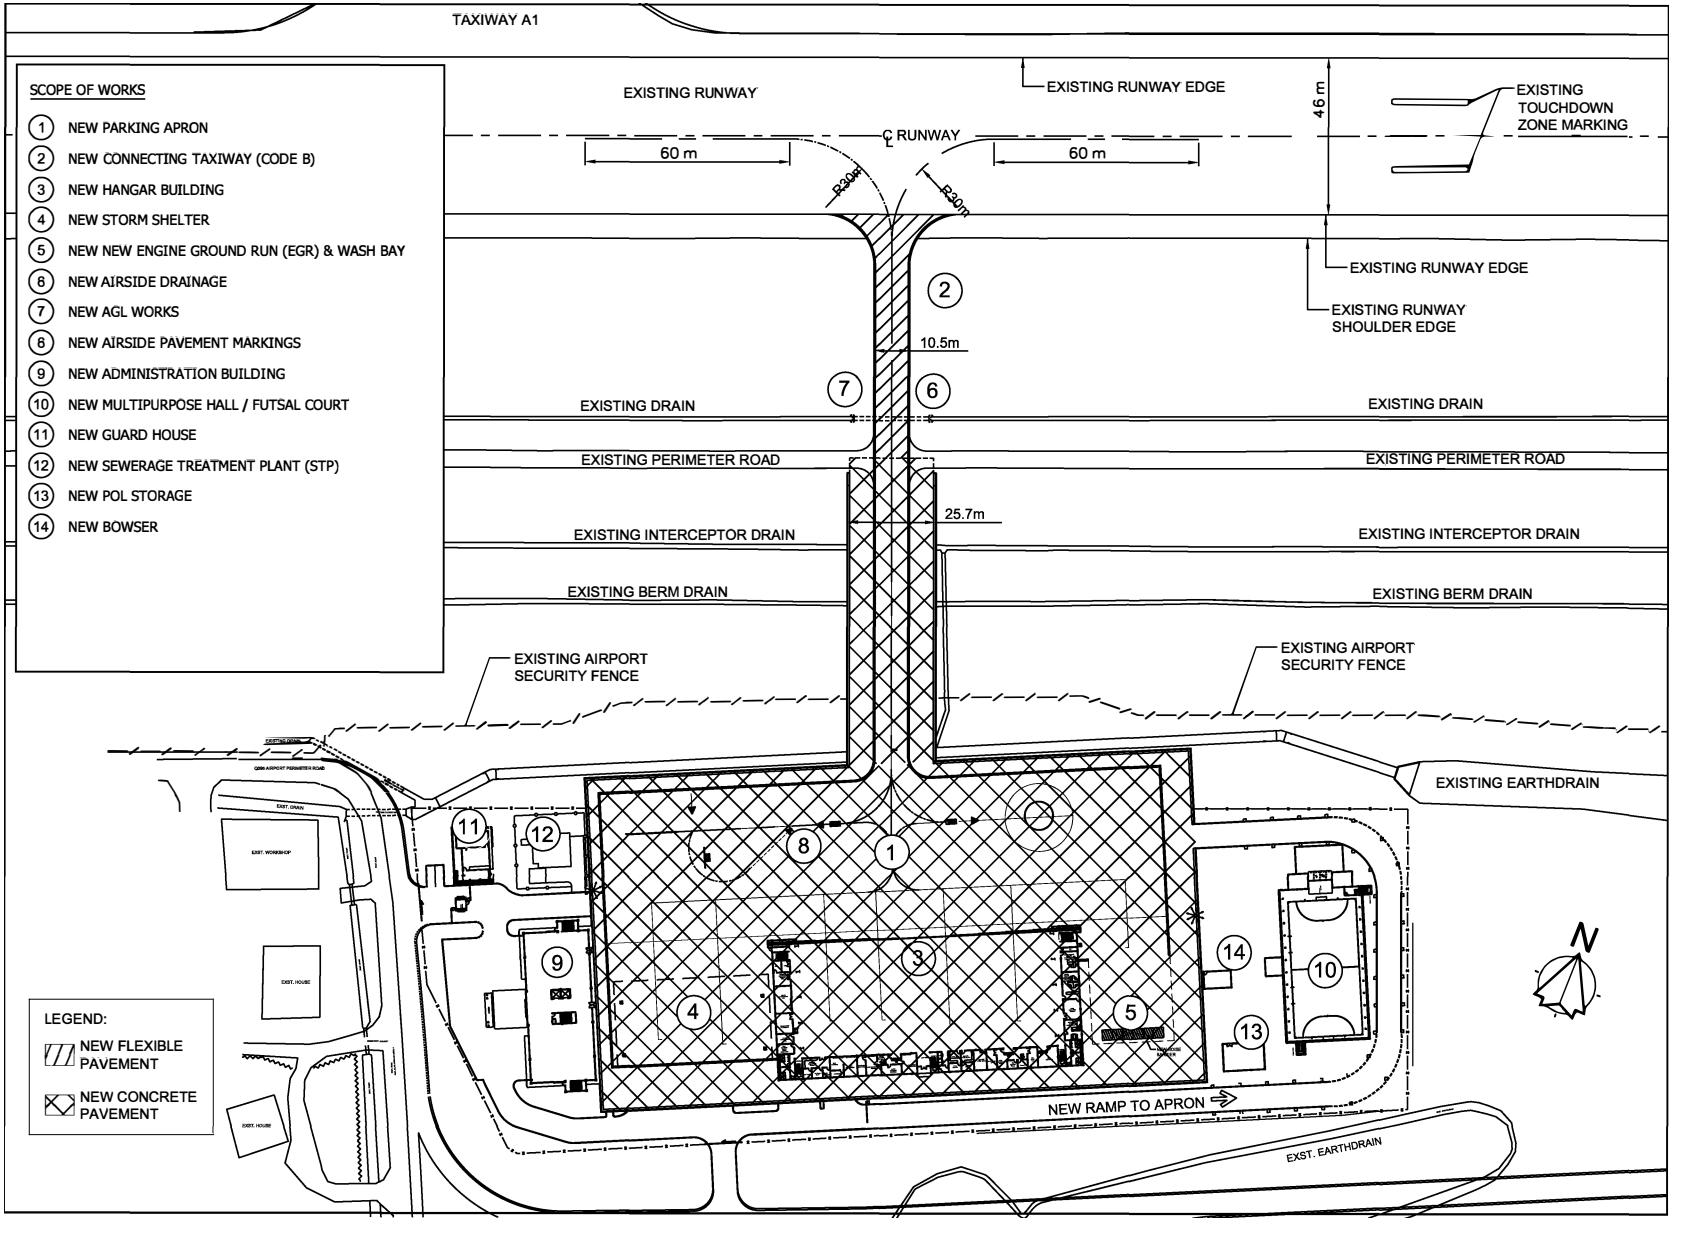LAYOUT SCOPE OF WORKS