AERODROME GROUND MOVEMENT CHART - ICAO

APRON ELEV
4 M

TWR	121.1
SMC	121.6
	121.9
ATIS	126.4

PENANG/PENANG INTERNATIONAL AIRPORT

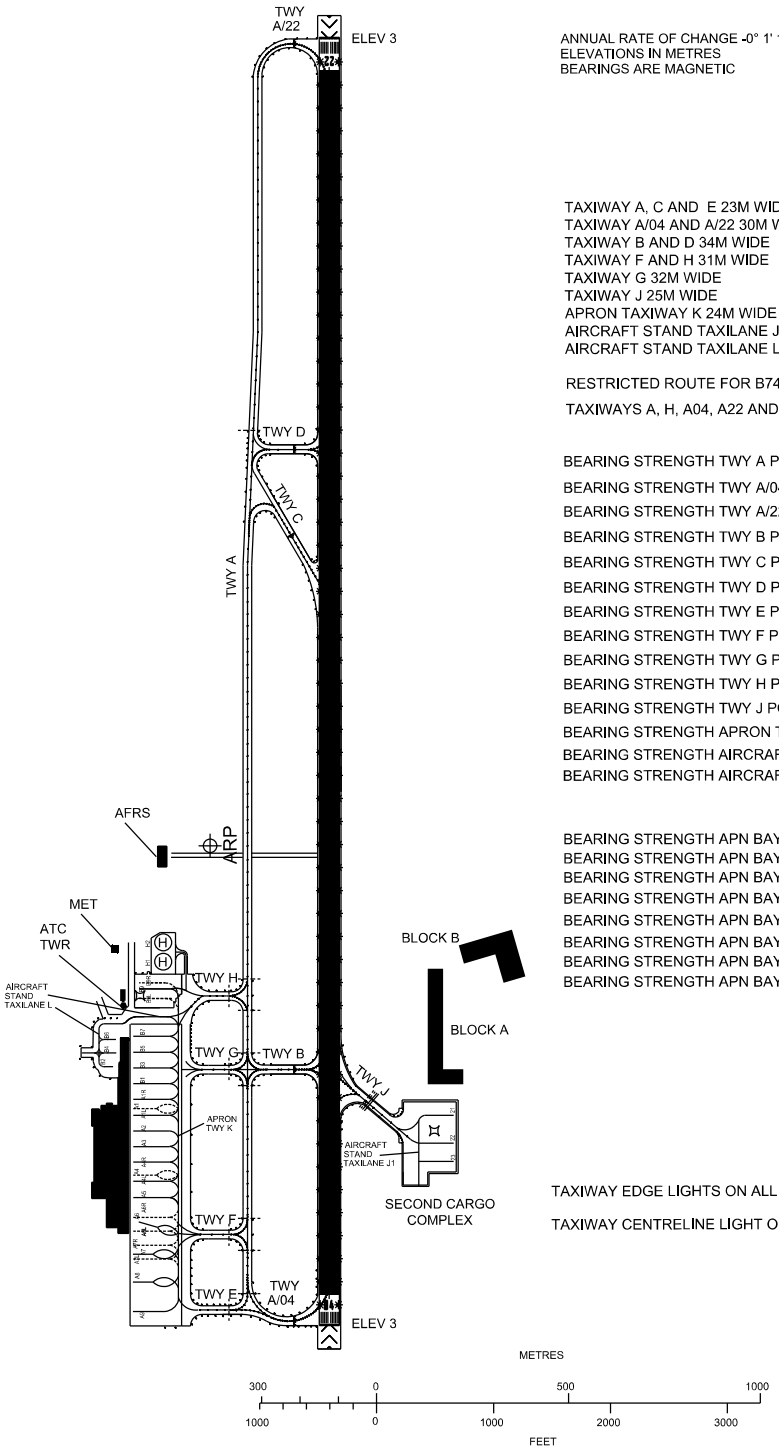

ANNUAL RATE OF CHANGE -0° 1' 18" W DECREASING
ELEVATIONS IN METRES
BEARINGS ARE MAGNETIC

N

VAR 0° W (2023)

TAXIWAY A, C AND E 23M WIDE
TAXIWAY A/04 AND A/22 30M WIDE
TAXIWAY B AND D 34M WIDE
TAXIWAY F AND H 31M WIDE
TAXIWAY G 32M WIDE
TAXIWAY J 25M WIDE
APRON TAXIWAY K 24M WIDE
AIRCRAFT STAND TAXILANE J1 48M WIDE
AIRCRAFT STAND TAXILANE L 24M WIDE

RESTRICTED ROUTE FOR B747-800 OPERATIONS ARE

TAXIWAYS A, H, A04, A22 AND PARKING BAY IS B9

BEARING STRENGTH TWY A PCR 577/F/A/W/U
BEARING STRENGTH TWY A/04 PCR 787/R/A/W/U AND PCR 577/F/A/W/U
BEARING STRENGTH TWY A/22 PCR 577/F/A/W/U
BEARING STRENGTH TWY B PCR 643/R/A/W/U AND PCR 481/F/A/W/U
BEARING STRENGTH TWY C PCR 481/F/A/W/U
BEARING STRENGTH TWY D PCR 481/F/A/W/U
BEARING STRENGTH TWY E PCR 577/F/A/W/U
BEARING STRENGTH TWY F PCR 577/F/A/W/U
BEARING STRENGTH TWY G PCR 577/F/A/W/U
BEARING STRENGTH TWY H PCR 577/F/A/W/U
BEARING STRENGTH TWY J PCR 715/R/B/W/U
BEARING STRENGTH APRON TWY K PCR 1360/R/D/W/U
BEARING STRENGTH AIRCRAFT STAND TAXILANE J1 PCR 715/R/B/W/U
BEARING STRENGTH AIRCRAFT STAND TAXILANE L PCR 95/F/A/W/U

BEARING STRENGTH APN BAY A1, A4, A6, A7, A8, A9, B9 PCR 1360/R/D/W/U
BEARING STRENGTH APN BAY A1R, A1L, A2, A3, A4R, A4L, A5 PCR 685/R/C/W/U
BEARING STRENGTH APN BAY A6R, B1, B3, B5, B7, B9R, B9L PCR 704/R/D/W/U
BEARING STRENGTH APN BAY A6L, A7R, A7L PCR 157/R/D/W/U
BEARING STRENGTH APN BAY B2, B4, B6 PCR 116/F/B/X/U
BEARING STRENGTH APN BAY 21 PCR 801/R/C/W/U
BEARING STRENGTH APN BAY 22, 23 PCR 715/R/B/W/U
BEARING STRENGTH APN BAY H1 AND H2 13 TONNES

TAXIWAY EDGE LIGHTS ON ALL CURVES

TAXIWAY CENTRELINE LIGHT ON ALL TAXIWAYS

LEGEND	
CONCRETE STRUCTURE	
RUNWAY-HOLDING POSITION	
INTERMEDIATE HOLDING POSITION	---
HELICOPTER PARKING AREA	Ⓗ
RUNWAY LIGHT	✱
TAXIWAY LIGHT	·

CHANGES : UPDATE BEARING STRENGTH APN BAY & TAXIWAY