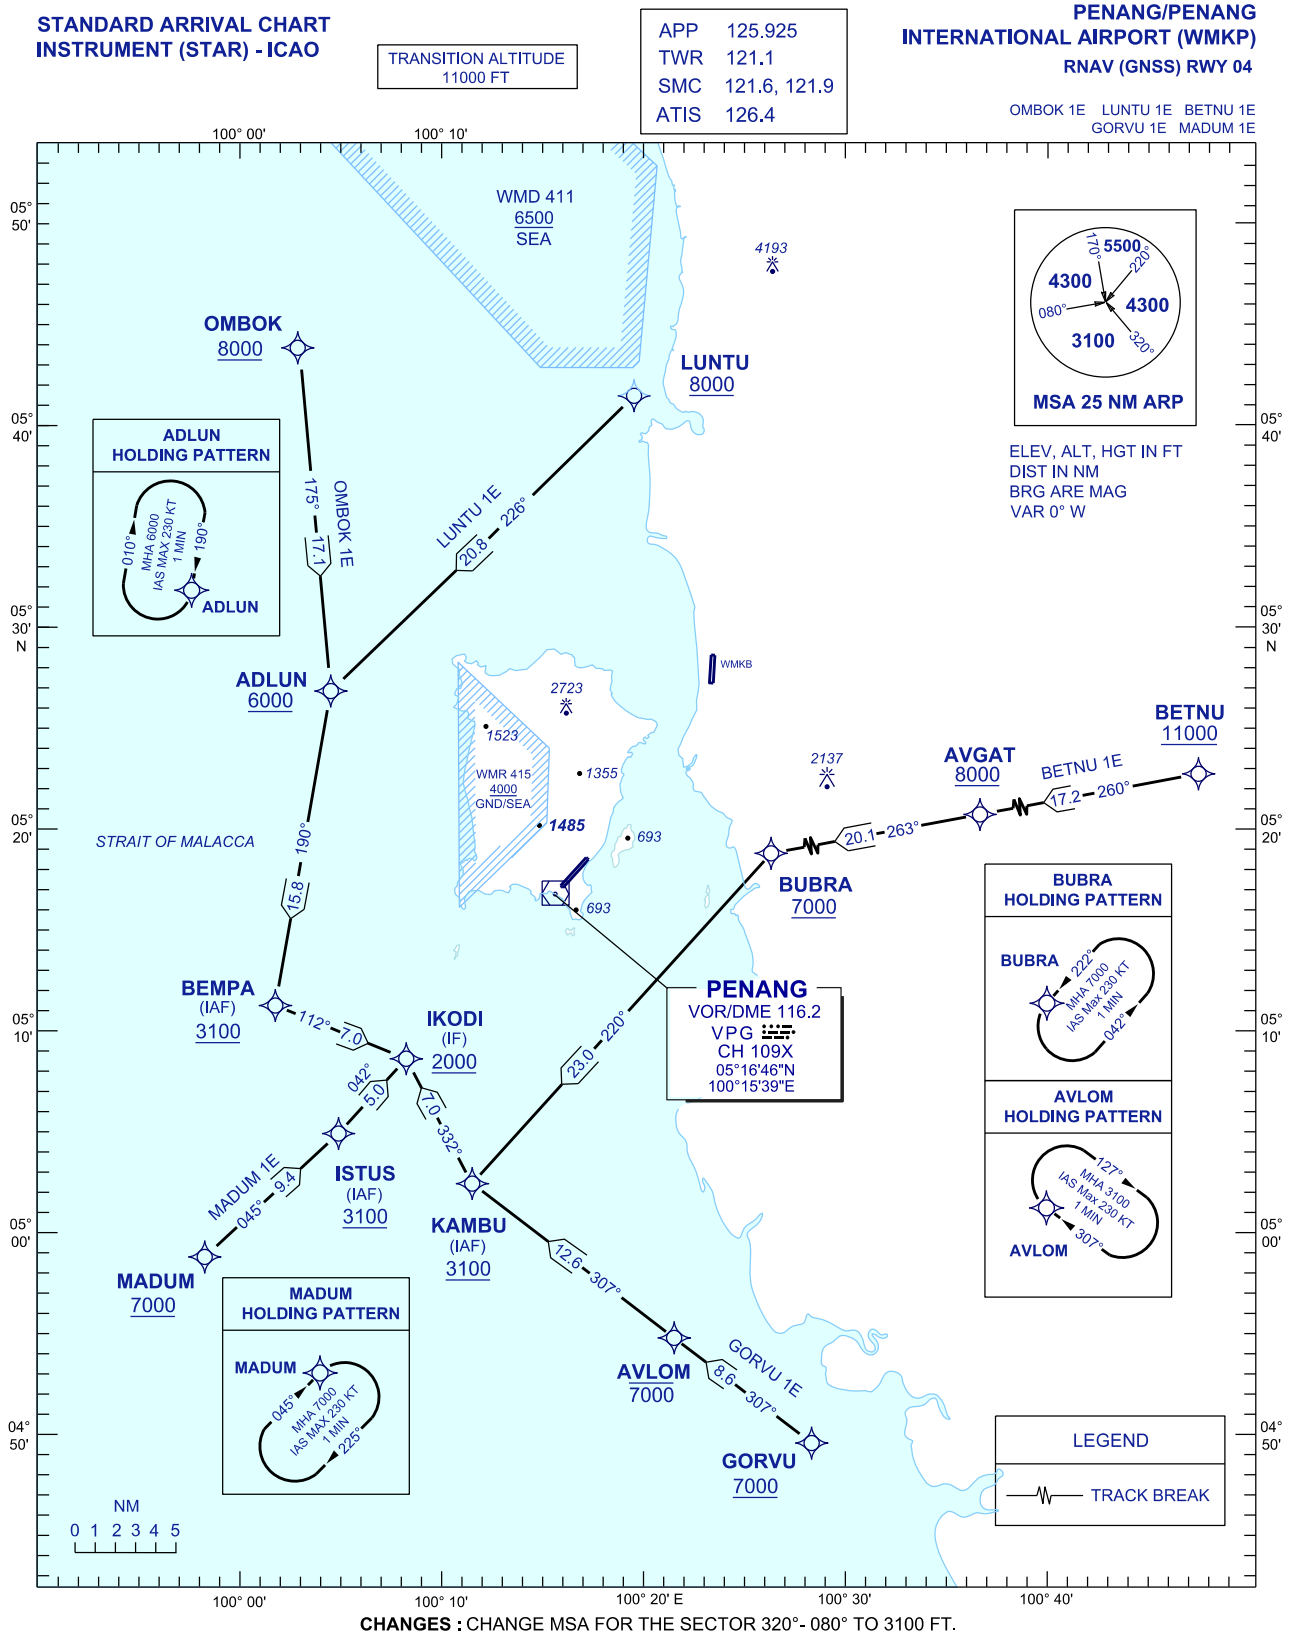

CHANGES : CHANGE MSA FOR THE SECTOR 320°- 080° TO 3100 FT.